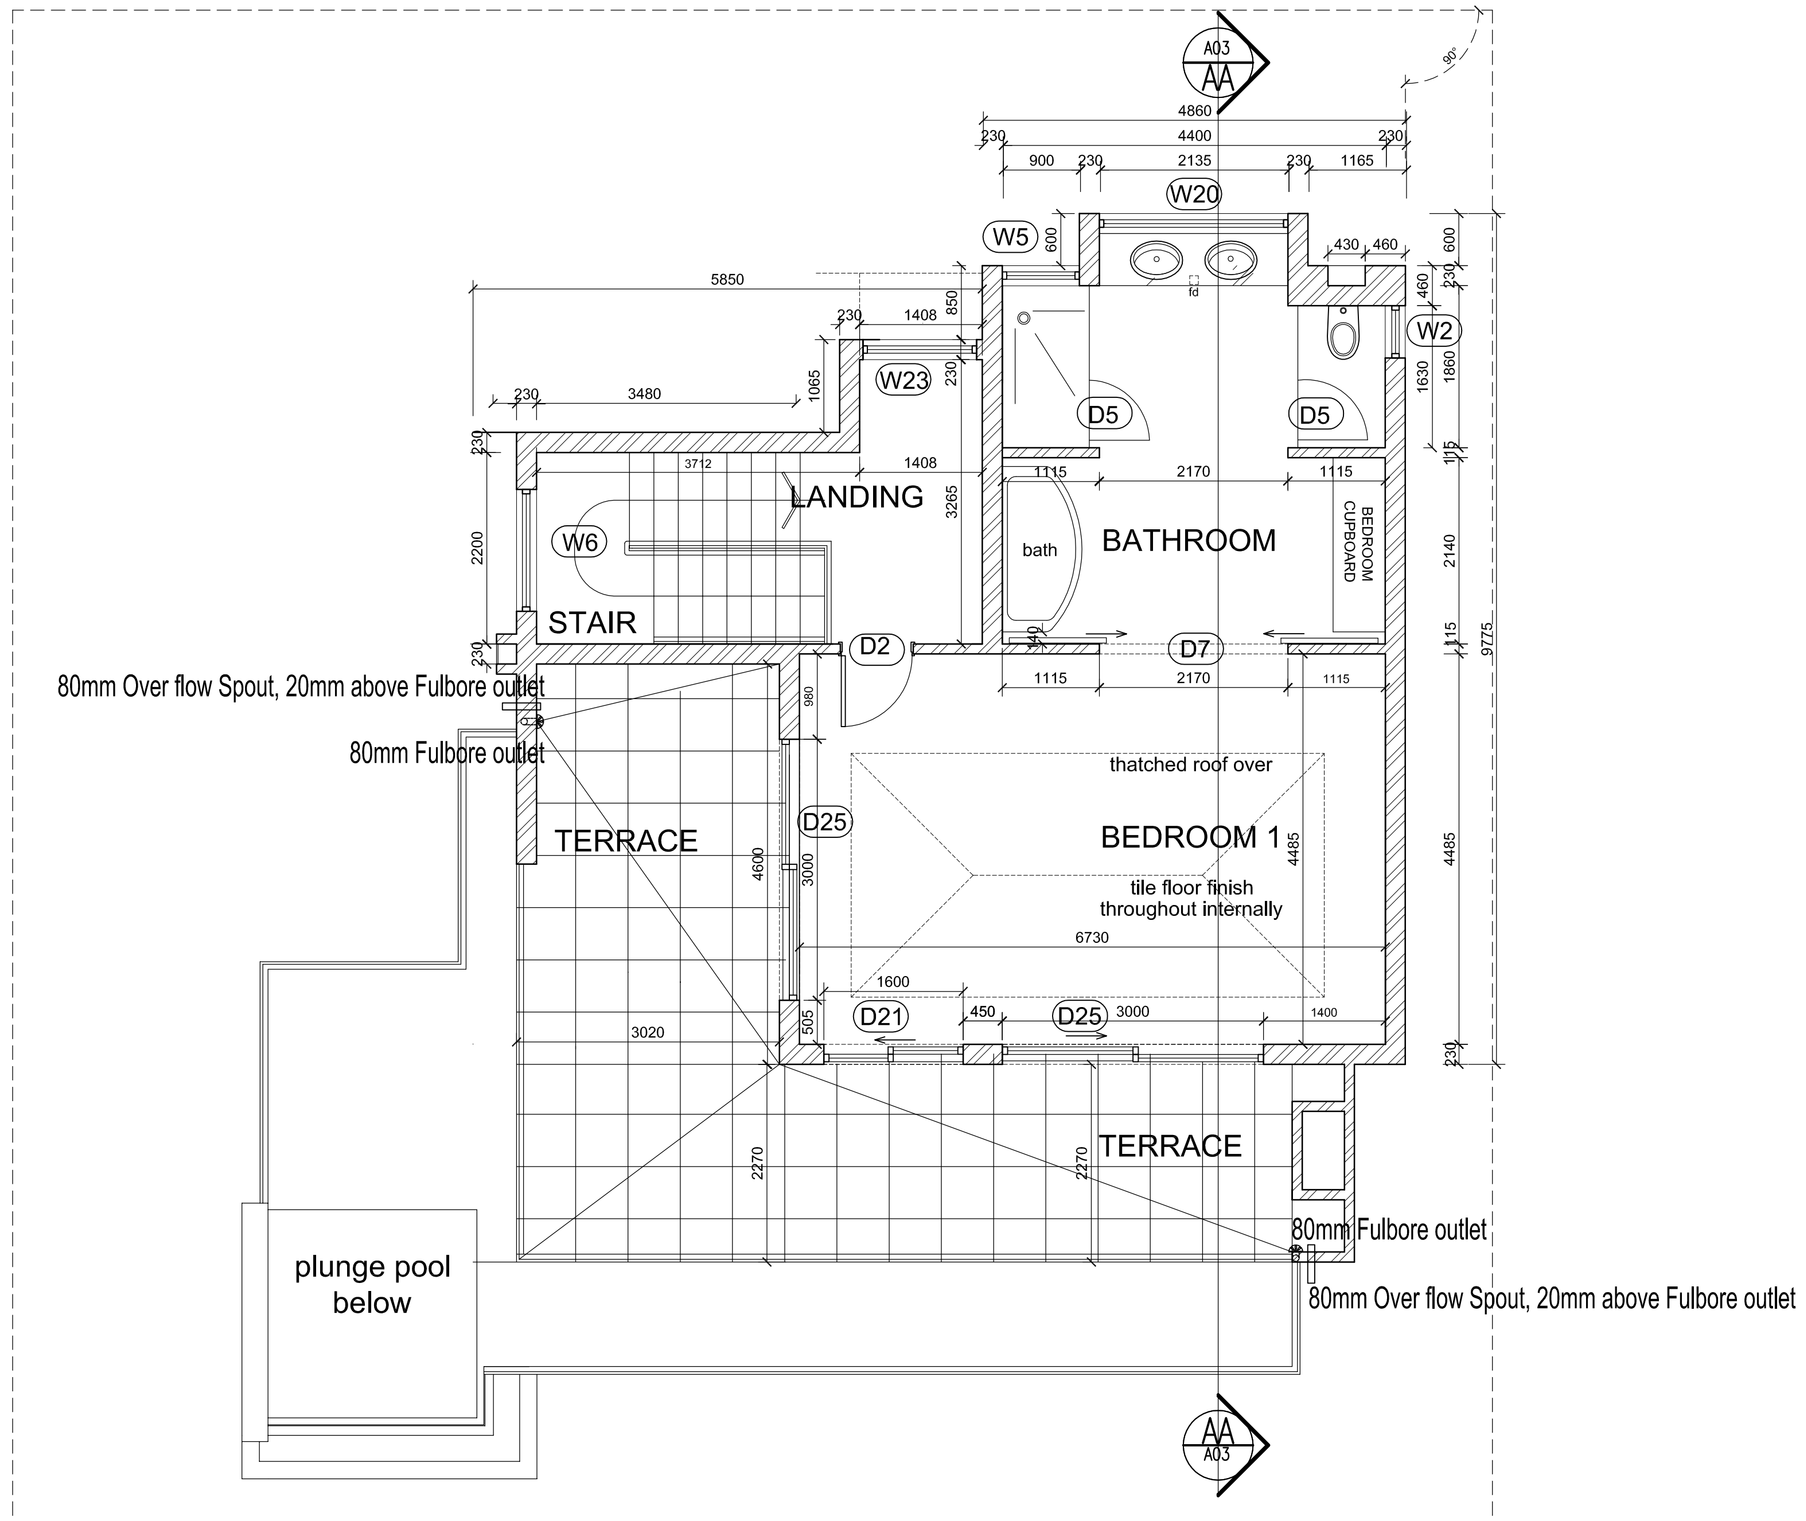

STEEP SLOPE - 3 BED

UPPER LEVEL
FLOOR PLAN

project no. 3153 | dwg no. P17-MSS3-A03

NOTES:
ALL LEVELS AND DIMENSIONS ON THIS SHEET ARE TO BE CHECKED ON SITE. NO DIMENSIONS ARE TO BE SCALED. ANY DISCREPANCIES ON THIS SHEET ARE TO BE REPORTED TO THE ARCHITECT. ALL WORK ON THIS SHEET IS SUBJECT TO A COPYRIGHT.

DRAWING ISSUE RECORD

DRAWING ISSUE STATUS KEY:
PR – PRELIMINARY
DA – DESIGN APPROVAL
TP – TENDER / PRICING
CO – FOR CONSTRUCTION

DRAWING ISSUE MODE KEY:
E – EMAIL
M – MAGNETIC
P – PAPER

STANDARD No. ISSUED	DRAWING ISSUE STATUS	REVISION	CLIENT	QUANTITY SURVEYOR	STRUCTURAL CONSULT.	ELECTRICAL CONSULT.	MECHANICAL CONSULT.	INTERIOR DESIGNER	PROJECT MANAGER	CONTRACTOR	CONSULTING ARCHITECT	HYDRAULIC CONSULT.	FIRE CONSULT.
	DA	–	28-01-17										
	CO	–	06-02-17 E										

Rev.	Date	REVISION NOTES
–	–	–

PROJECT NOTES

Client :
MAGICBREAKAWAYS

Project :
BAKUBUNG VILLAS

Site :
PLOT 17
3 BED MOUNTAIN VILLA - S

SKM ARCHITECTS (PTY) LTD
Reg. No. 99 / 06440 / 07
5 Girton Road, Parktown. Jhb
P.O.Box 1403, Houghton 2041
Tel: 27-011 643-2211 Fax 27-011 643-5724
E-mail: skm@skm.co.za

THIS DRAWING IS COPYRIGHT

Drawing title :
UPPER LEVEL FLOOR PLAN

Scale :	Revision :
1/50	-
Drawn : DJH	Checked : PV
Date : January 2017	Rev. date : –
Project No. : 3153	Drawing no. : P17-MSS3-A03